DRG No A0-204/75000 SHT 1 OF 2

DRAWING PRACTICE TO BS308 – THIRD ANGLE PROJECTION

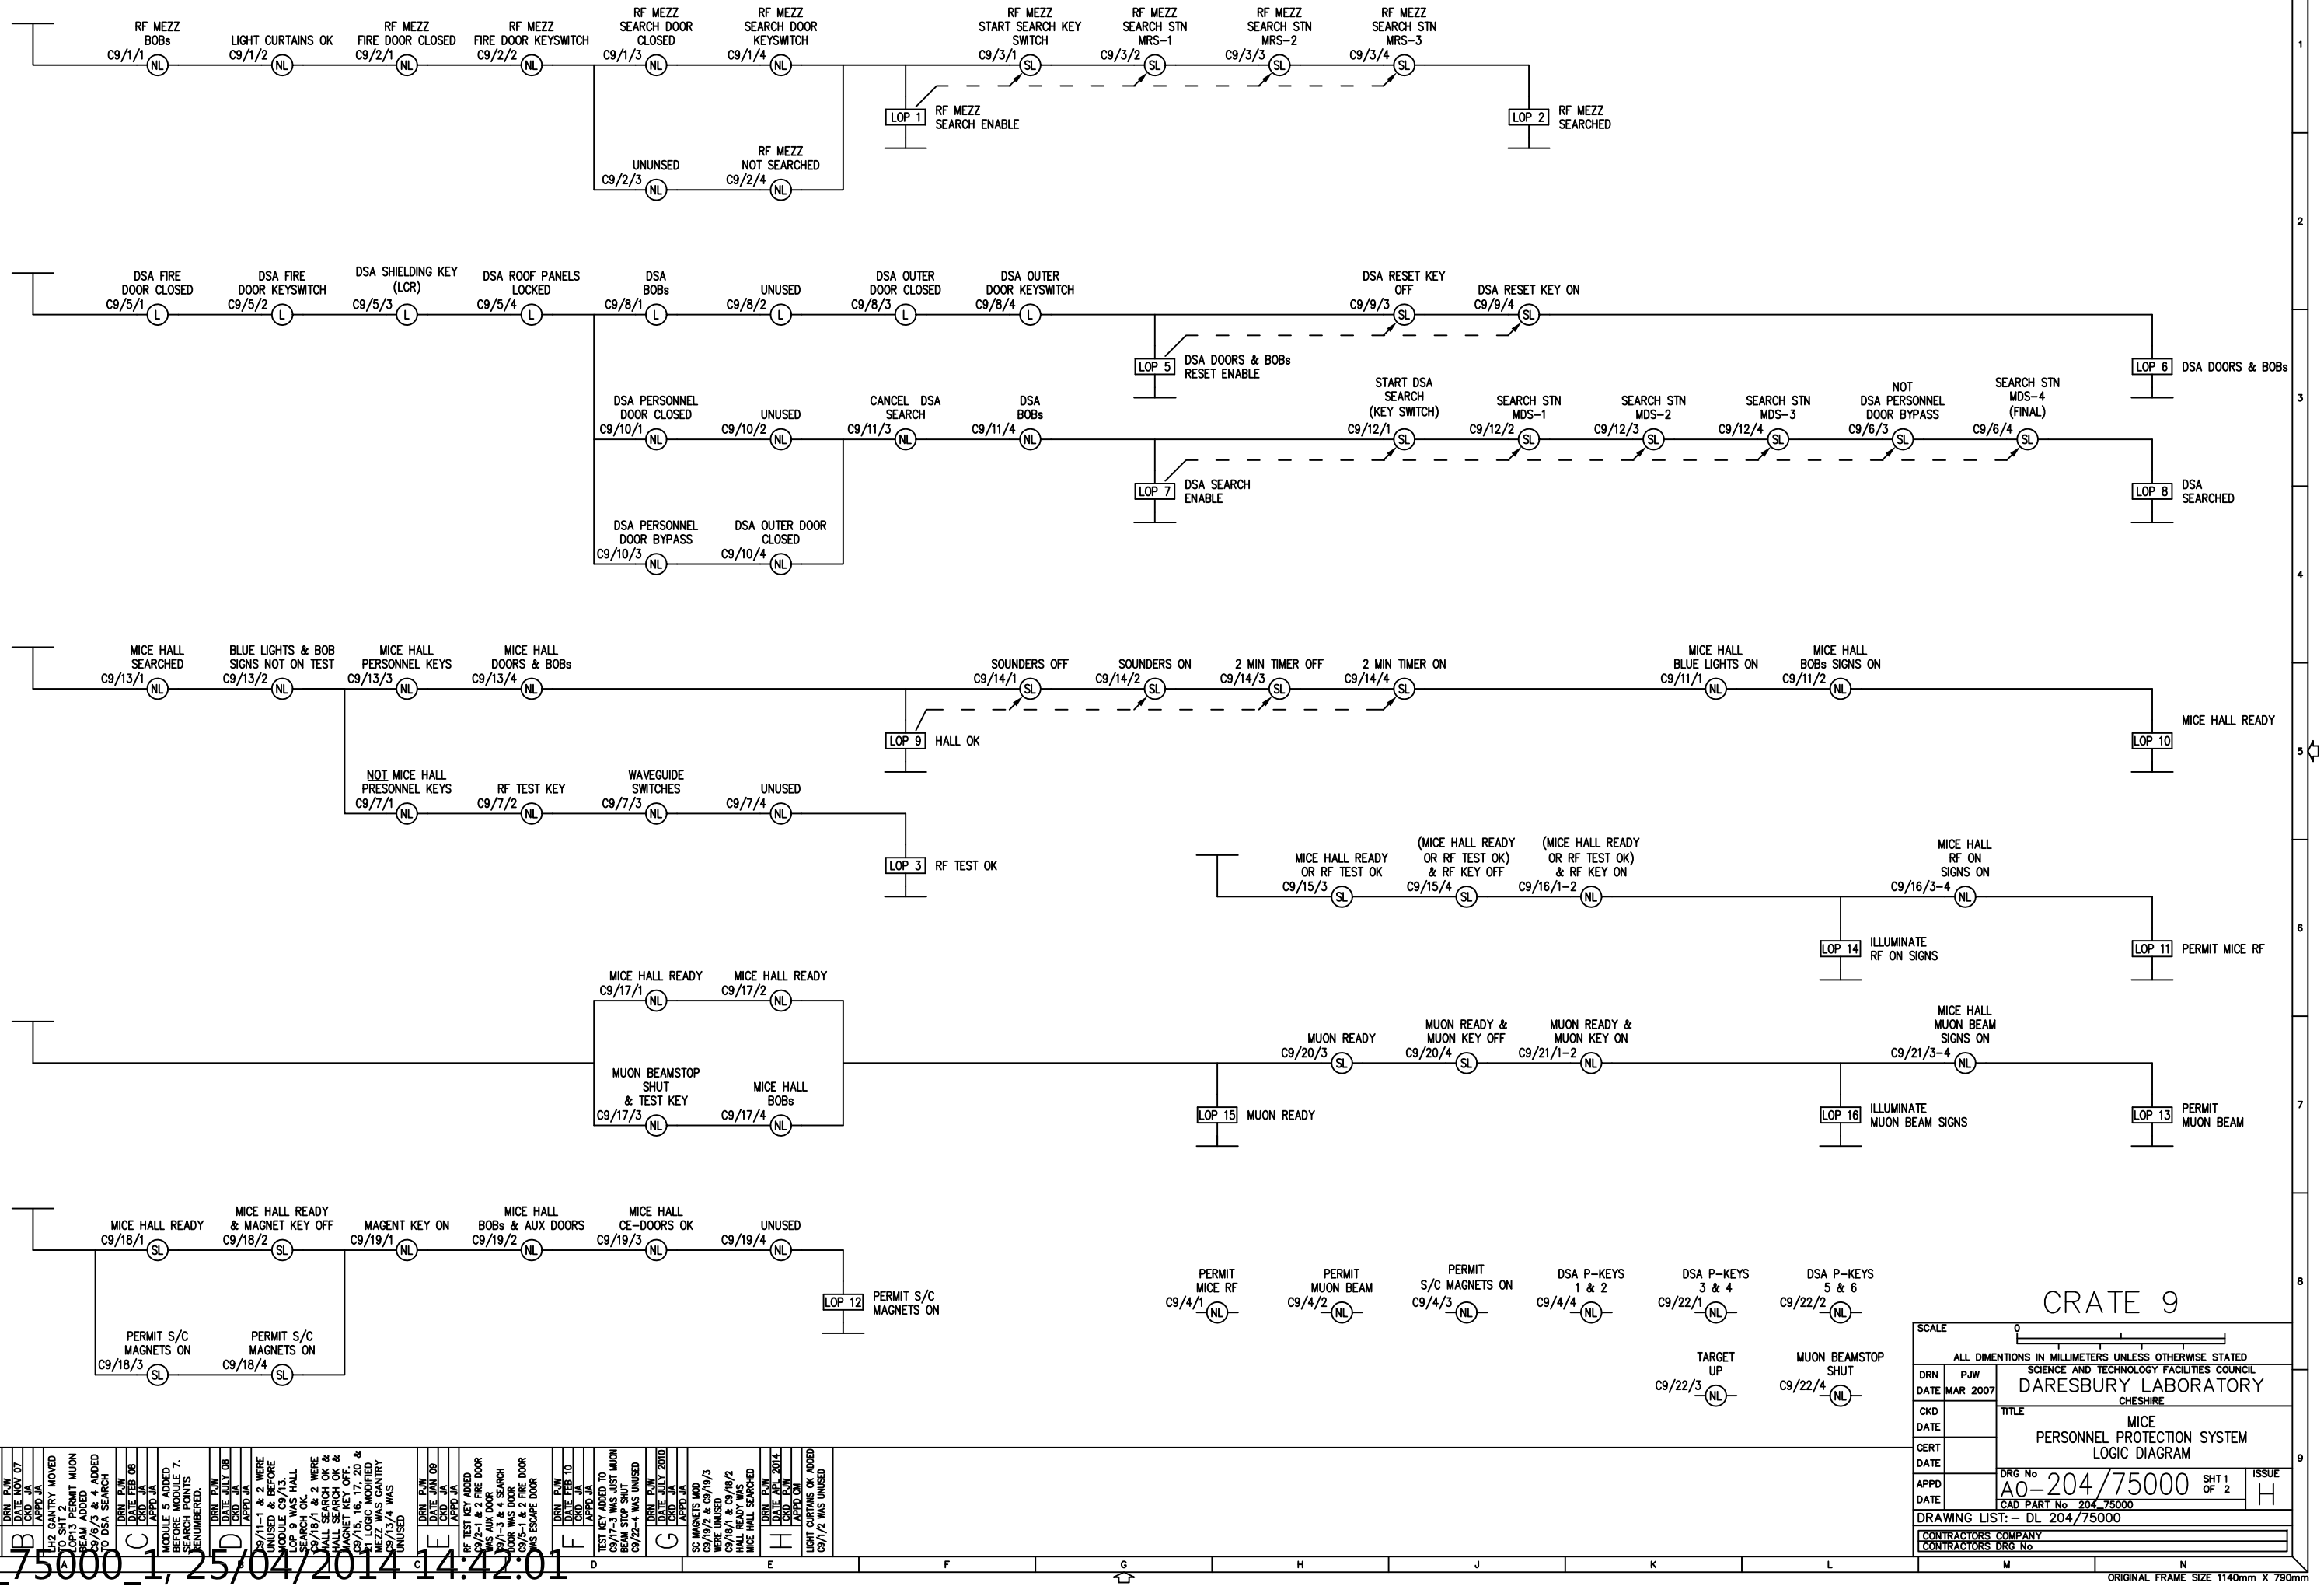

CRATE 9

ISSUE			
A	FIRST ISSUE	DRN PJW DATE NOV 07 CKD JA APPD JA	
B	LOP 12 GANTRY MOVED TO LOP 13 PERMIT MUON BEAM ADDED C9/6/3 & 4 ADDED TO DSA SEARCH	DRN PJW DATE FEB 08 CKD JA APPD JA	MODULE 5 ADDED BEFORE MODULE 7. SEARCH POINTS RENUMBERED.
C	C9/11-1 & 2 WERE UNUSED & BEFORE MODULE C9/13. LOP 9 WAS HALL SEARCH OK	DRN PJW DATE JULY 08 CKD JA APPD JA	C9/18/1 & 2 WERE HALL SEARCH OK & HALL SEARCH OK & MAGNET KEY OFF. LOP 20, 21 LOGIC MODIFIED MEZZ WAS GANTRY C9/13/4 WAS UNUSED
D		DRN PJW DATE JAN 09 CKD JA APPD JA	RF TEST KEY ADDED C9/7/2 & FIRE DOOR WAS AUX DOOR C9/1-3 & 4 SEARCH DOOR WAS DOOR C9/5-1 & 2 FIRE DOOR WAS ESCAPE DOOR
E		DRN PJW DATE FEB 10 CKD JA APPD JA	TEST KEY ADDED TO C9/3/3 WAIT MUON BEAM STOP SHUT C9/22-4 WAS UNUSED
F		DRN PJW DATE JULY 2010 CKD JA APPD JA	SC MAGNETS MOD C9/18/1 & C9/19/3 WERE UNUSED C9/18/1 & C9/18/2 HALL READY WAS MICE HALL SEARCHED
G		DRN PJW DATE JULY 2014 CKD JA APPD JA	LIGHT CURTAINS OK ADDED C9/1/2 WAS UNUSED

SCALE 0

ALL DIMENTIONS IN MILLIMETERS UNLESS OTHERWISE STATED

SCIENCE AND TECHNOLOGY FACILITIES COUNCIL
DARESBURY LABORATORY
CHESHIRE

DRN DATE	PJW MAR 2007	
CKD DATE		
CERT DATE		
APPD DATE		

TITLE
MICE
PERSONNEL PROTECTION SYSTEM
LOGIC DIAGRAM

DRG No A0-204/75000 SHT 1 OF 2 ISSUE H
CAD PART No 204_75000

DRAWING LIST: – DL 204/75000

CONTRACTORS COMPANY
CONTRACTORS DRG No

ORIGINAL FRAME SIZE 1140mm X 790mm

204_75000_1, 25/04/2014 14:42:01